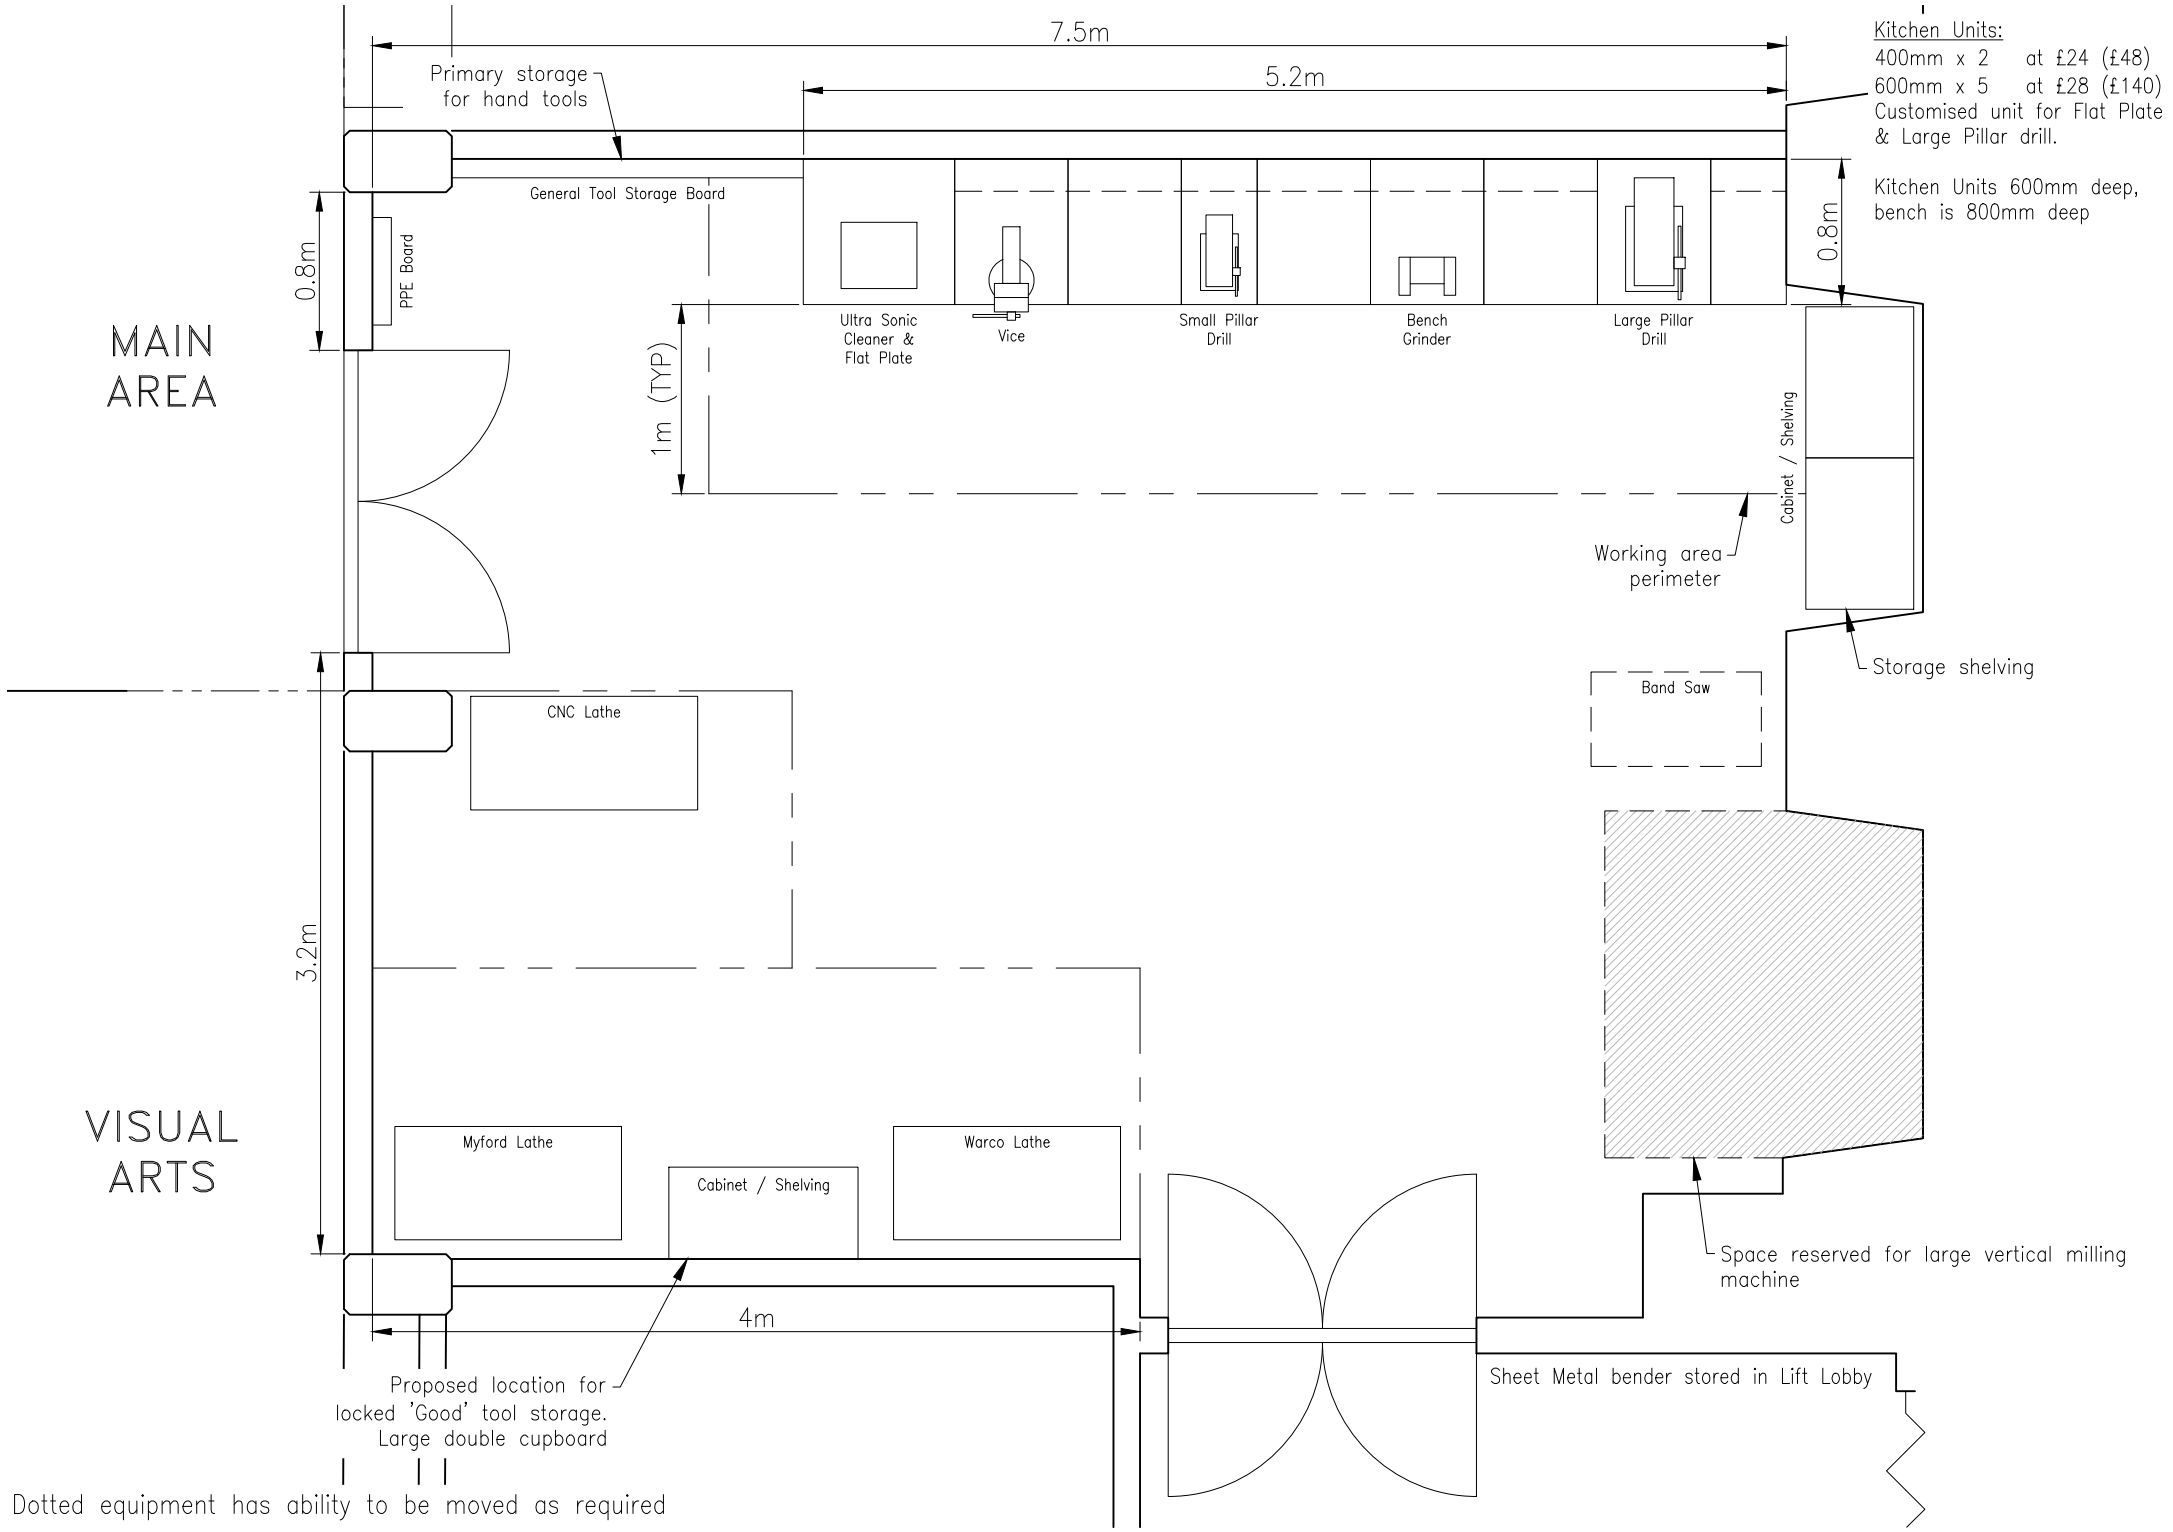
7.5m
5.2m
Primary storage for hand tools
General Tool Storage Board
PPE Board
0.8m
MAIN AREA
Ultra Sonic Cleaner & Flat Plate
Vice
Small Pillar Drill
Bench Grinder
Large Pillar Drill
0.8m
1m (TYP)
Cabinet / Shelving
Working area perimeter
Storage shelving
Kitchen Units:
400mm x 2 at £24 (£48)
600mm x 5 at £28 (£140)
Customised unit for Flat Plate & Large Pillar drill.
Kitchen Units 600mm deep, bench is 800mm deep
Band Saw
CNC Lathe
3.2m
VISUAL ARTS
Myford Lathe
Cabinet / Shelving
Warco Lathe
Space reserved for large vertical milling machine
4m
Proposed location for locked 'Good' tool storage. Large double cupboard
Sheet Metal bender stored in Lift Lobby
Dotted equipment has ability to be moved as required